Indicative

Fit Mark
E 285
N 605

Fit Mark
E 345
N 605

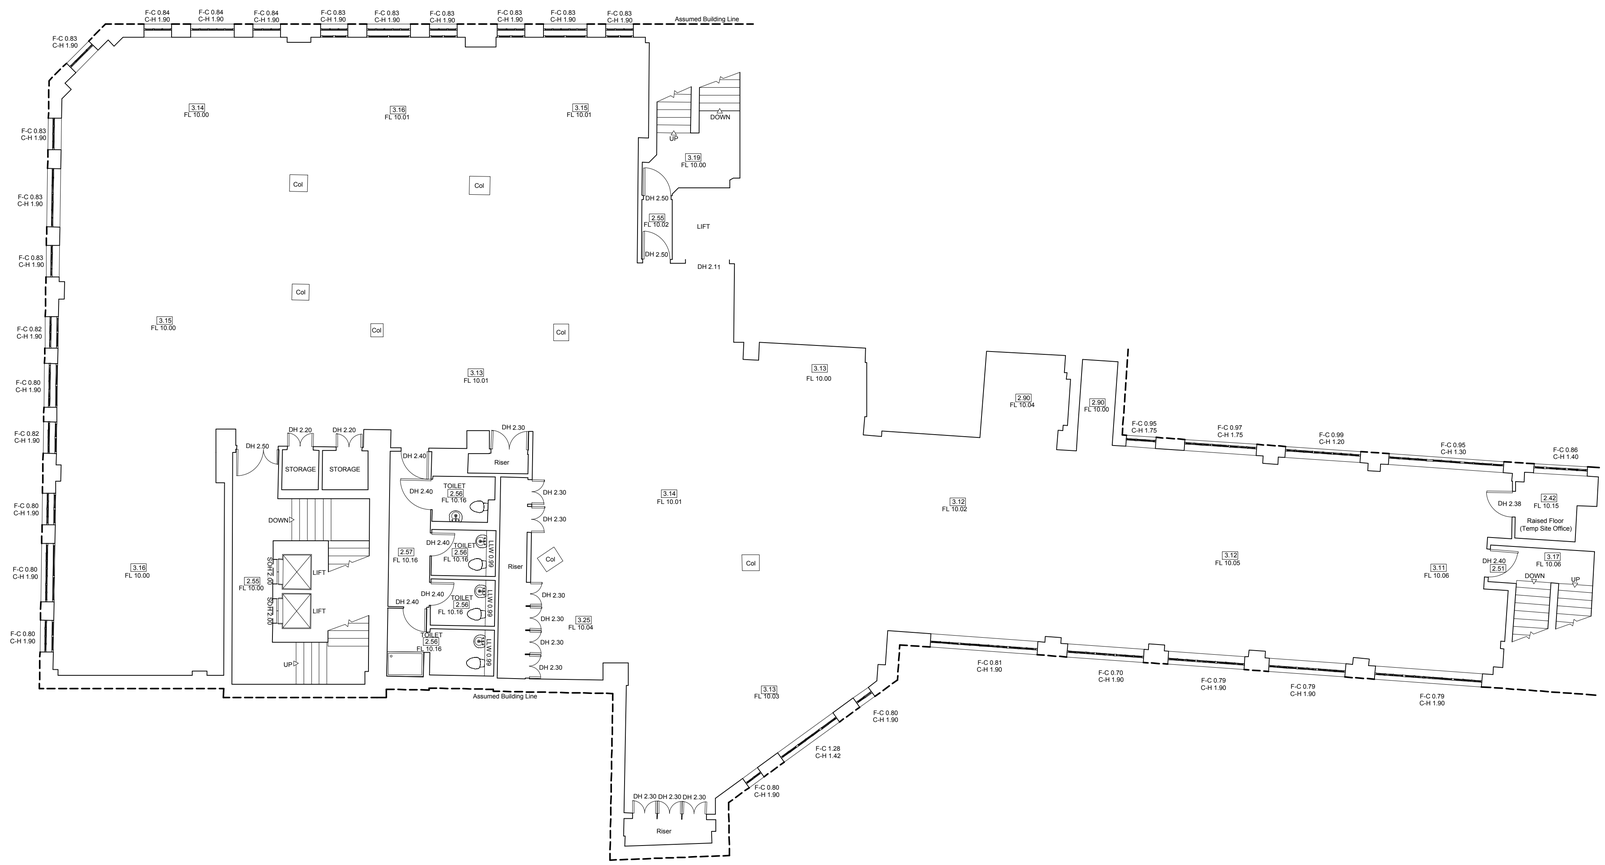

LEGEND

BANKING — Top / Bottom

BUSHES & HEDGES

MARSH

TREES — 3T / 0.2 / 6 (No of Trunks / Dia of Bole / Height of Tree)

NOTE:-
SPREADS AND HEIGHTS ARE INDICATIVE ONLY

GATES — Single / Double

RETAINING WALL — RTW

SLOPING MASONRY

STILE

WALL — Width drawn to scale — 0.22w

BUILDING

OPEN SIDED BUILDING

GLASS ROOFED

CONTOURS — 25.50

ABBREVIATIONS (WHERE APPLICABLE)

AIR VALVE	AV	LETTER BOX	LB
BED LEVEL	BL	MANHOLE	MH
BELISHA BEACON	BB	MARKER	MKR
BOLLARD	B	NOTICE BOARD	NB
BRITISH TELECOM BOX	BTB	NAME PLATE	NP
BRITISH TELECOM MANHOLE	BTMH	OVERHEAD WIRES	OHW
BRICKWORK	BKWK	PARKING METER	PM
BUS STOP	BS	RIDGE LEVEL	RID
CABLE TV	CATV	ROAD SIGN	RS
COVER LEVEL	CL	RODDING EYE	RE
CABLE MARKER	CM	RETAINING WALL	RTW
CONCRETE POST	CP	SLUICE VALVE	SV
DOWN PIPE	DP	STOP COCK	SC
EAVES LEVEL	EAV	SOFFIT LEVEL/HEIGHT	SOF/SOH
ELECTRICITY CABLE PIT	ELCP	STRUCTURAL SLAB LEVEL	SSL
ELECTRICITY CONTROL BOX	ECB	TREE STUMP	ST
ELECTRICITY POLE	EP	TELEGRAPH POLE	TP
EARTH ROD	ER	TELEPHONE CALL BOX	TCB
FIRE HYDRANT	FH	TOP OF KERB	TK
FLOWER BED	FB	TURNSTILE	TS
FOOTPATH	FP	TRAFFIC LIGHT	TL
FLOOR LEVEL	FL	TOP OF WALL	TW
FLAG STAFF	FS	UNDERGROUND	UG
GAS VALVE	GV	UNABLE TO LIFT	UTL
GULLY	G	UNABLE TO SURVEY	UTS
GULLY OUTLET	GO	VENT PIPE	VP
GATE STOP	GS	WATER METER	WM
INSPECTION COVER	IC	WATER LEVEL	WL
INVERT LEVEL	IL	WASH OUT	WO
LAMP POST	LP	WASTE PIPE	WP

BUILDING

ACCESS HATCH	AH	WINDOW CILL LEVEL	WCL
ARCH HEAD HEIGHT	AHH	WINDOW HEAD LEVEL	WHL
ARCH HEAD LEVEL	AHL	STRUCTURAL CEILING HEIGHT	SCH
ACCESS PANEL	AP	SKYLIGHT	SL
ARCH SPRINGER HEIGHT	ASH	SOIL AND VENT PIPE	SVP
ARCH SPRINGER LEVEL	ASL	VENTILATION	VT
BEAM	BE	WASH BASIN	WB
BEAM HEIGHT	BH	WATER TANK	WT
BEAM HEAD LEVEL	BHL		
BEAM SOFFIT LEVEL	BSL		
COLUMN	Col		
CILL TO HEAD	C-H		
CEILING LEVEL	CL		
DOOR HEAD	DH		
DOOR HEAD LEVEL	DHL		
FIRE ALARM	FA		
FLOOR TO CILL	F-C		
FALSE CEILING	FC		
FLOOR TO CEILING HEIGHT	1234		
HOSE REEL	HR		
LOW LEVEL WALL	LLW		
ROOF LEVEL	RL		
RADIATOR	Rad		
RAIN WATER PIPE	RWP		

FENCES

BARBED WIRE FENCE	BWF
CORRUGATED IRON FENCE	CIF
CLOSE BOARD FENCE	CBF
CHAIN LINK FENCE	CLF
CHESTNUT PALING FENCE	CPF
FENCE POST	FPO
INTERWOVEN FENCE	IWF
IRON RAILING FENCE	IRF
LARCH LAP FENCE	LLF
MISCELLANEOUS FENCING	Misc.F
POST AND CHAIN FENCE	PCF
POST AND RAIL FENCE	PRF
POST AND WIRE	PWF
TUBULAR STEEL RAIL	TSRF

REV.	NOTES	DWN	DATE

ISO 9001 REGISTERED FIRM — Certificate Number: GB 6562

A MEMBER OF THE SURVEY ASSOCIATION

ISO 14001 REGISTERED FIRM — Certificate Number: GB 11414

Notes:

Grid is arbitrary.

Survey scale 1:50, plotted at 1:100

Maltby Land Surveys Ltd

2 QUEENS ROAD
HAYWARDS HEATH
WEST SUSSEX
RH16 1EB
Tel: 01444 416246
Fax: 01444 417697
E-Mail: mls@maltbysurveys.com
WebSite: http://www.maltbysurveys.com

SURVEYED	GI	Ben Adams Architects Ltd
DRAWN	KCC	
CHECKED	SJM	
RICS		SCALE: 1/100 (A1 Sheet)

Tower House 10 Southampton Street WC2E 7HA

THIRD FLOOR PLAN

Job No	Rev	Drawing Number
16/060		16/060/200

Date : March 2016