FRONT ELEVATION

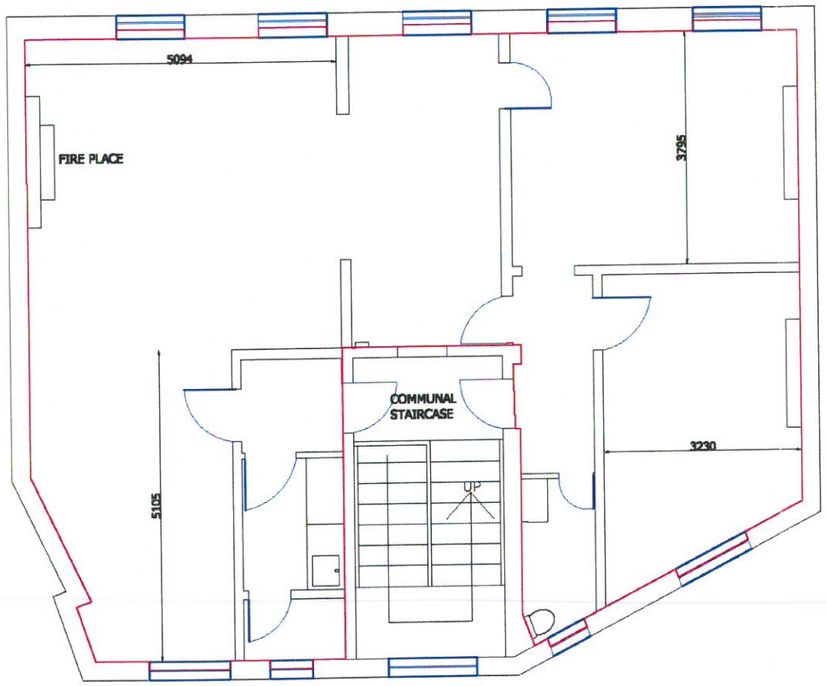

EXISTING 1ST FLOOR PLAN

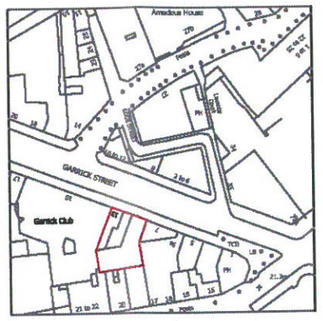

20 0 20 40 60 80 100

METRES

N

ORDNANCE SURVEY PLAN

SCALE 1:1000

T +44 (0) 20 7566 8400
F +44 (0) 20 7250 0054
E london@rlf.co.uk
W www.rlf.co.uk
@RLFLondon

rlf Building Futures

Marylebone House, 52-54 St John Street, London EC1M 4HF

LEASE PLAN
FIRST FLOOR,
9 - 11 GARRICK STREET,
LONDON,
WC2E 9AR

DRAWING TITLE
EXISTING 1ST FLOOR LAYOUT

SCALE		DATE	DRAWN BY
1:100	@ A3	14.05.2014	AM
1:50	@ A1		

JOB.NO	DRAWING.NO
LN25292	03

A