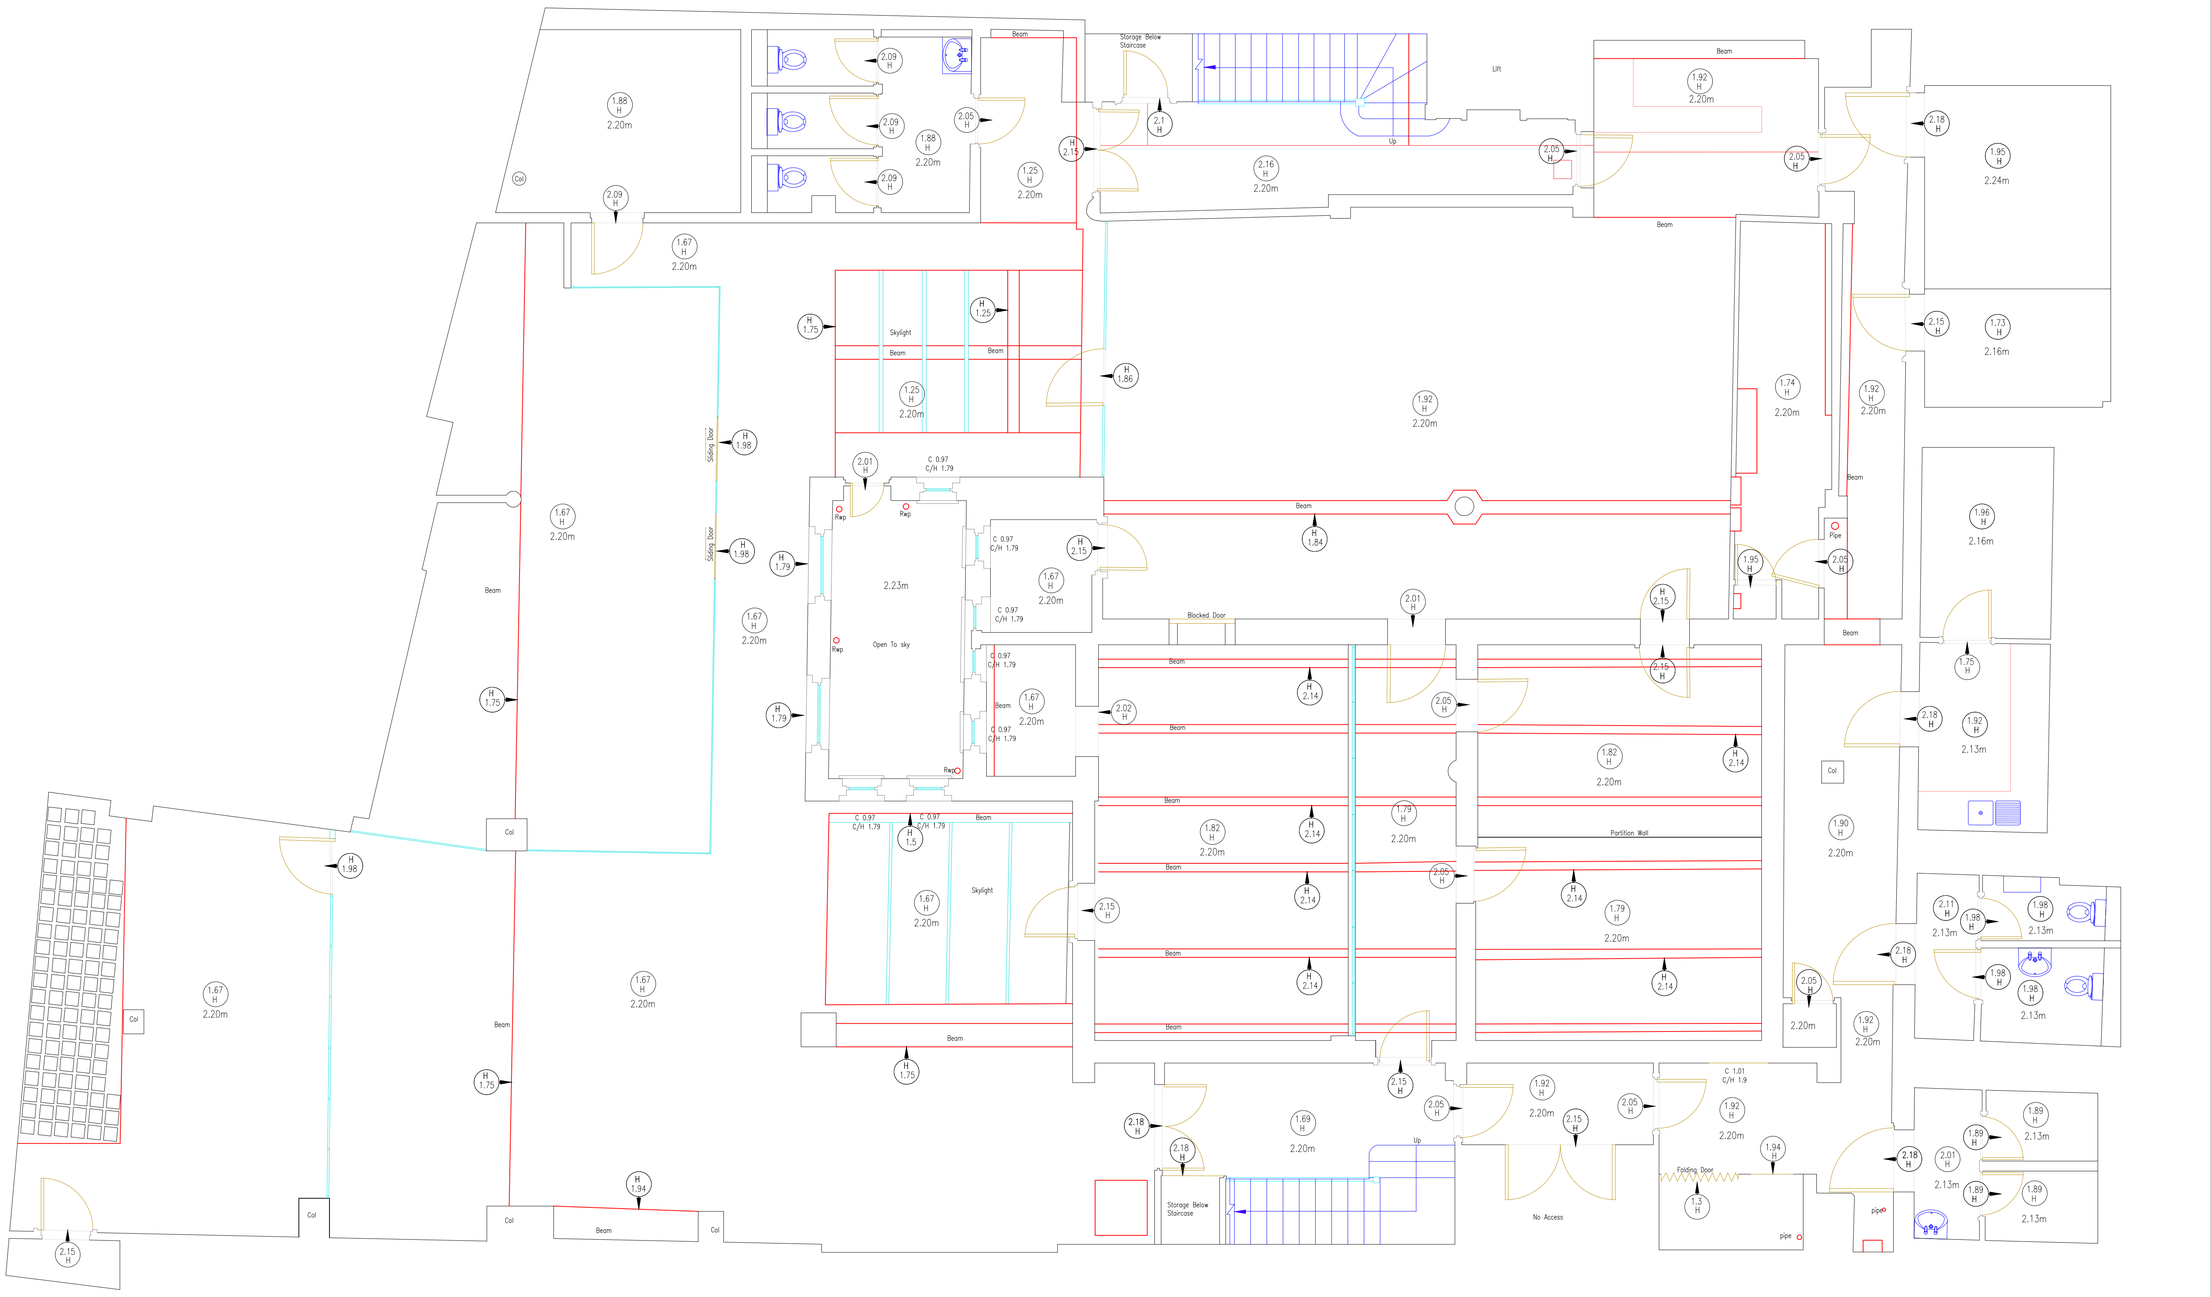

0 2.5 m 5 m 10 m

SCALE: 1:100

BUILDING LEGEND

WINDOW DETAIL HEIGHTS(m)		COLUMN	CLN
FLOOR TO CILL HEIGHT	C	AIR BRICK	AB
CILL TO SPRING	C/S	AIR CONDITIONING UNIT	ACU
CILL TO HEAD OF WINDOW	C/H	RAIN WATER OUTLET	RWO
		RAIN WATER GUTTER	RWG
ARCH DETAIL HEIGHTS(m)		RAIN WATER PIPE	RWP
FLOOR TO SPRING	S	SOIL VENT PIPE	SVO
FLOOR TO HEAD	H	FIRE HYDRANT RISER	FHR
		FLOOR LEVEL	AP
HEIGHT	HI	SOFFIT LEVEL	SFL
FALS BEAM	F/B	THERESHOLD LEVLE	THL
FALS CEILING	F/C	PIPE	P
SUSPENDED CEILING	S/C	UP ARROW	
SLOPE UP	S/UP		
UNDERSIDE	U/S	HEIGHT (m)	1.23 H
CUPBOARD	CPD		
SKYLIGHT	SKL		

NOTES

GRID — THE SURVEY GRID IS BASED ON LOCAL COORDINATES

LEVELING — ALL LEVELS ARE BASED ON LOCAL VALUE DATUM

DRAINAGE — INVERT LEVELS, PIPE SIZES AND PIPE CONNECTIONS HAVE BEEN SURVEYED BY VISUAL INSPECTION ONLY AND THEREFORE THE COMPLETE ACCURACY OF THIS INFORMATION CANNOT BE GUARANTEED

COPYRIGHT: This drawing is copyright and may not be altered reproduced or used without the written permission of Icelabz.

SCAN	SURVEYOR	DATE
01	AI	

REV	DESCRIPTION	DRAWN	APPR	DATE
01		PV	BR	

icelabz ICELABZ

Tel No: 02037443020
www.icelabz.co.uk

Fax No: 02089316849
info@icelabz.co.uk

LAND SURVEYING MEASURED BUILDING SURVEY SETTING OUT

PROJECT TITLE
19-21, Hatton Garden, London, Camden, EC1N 8BA

DRAWING DETAIL
Basement Floor Plan

CLIENT

Scale 1:100

Page Size		Checked	Approved	INFORMATION
A3		YR	YR	FINAL

Drawing Number	Rev	Date
MB-SURV-HG-BF-001	03	25/06/2024