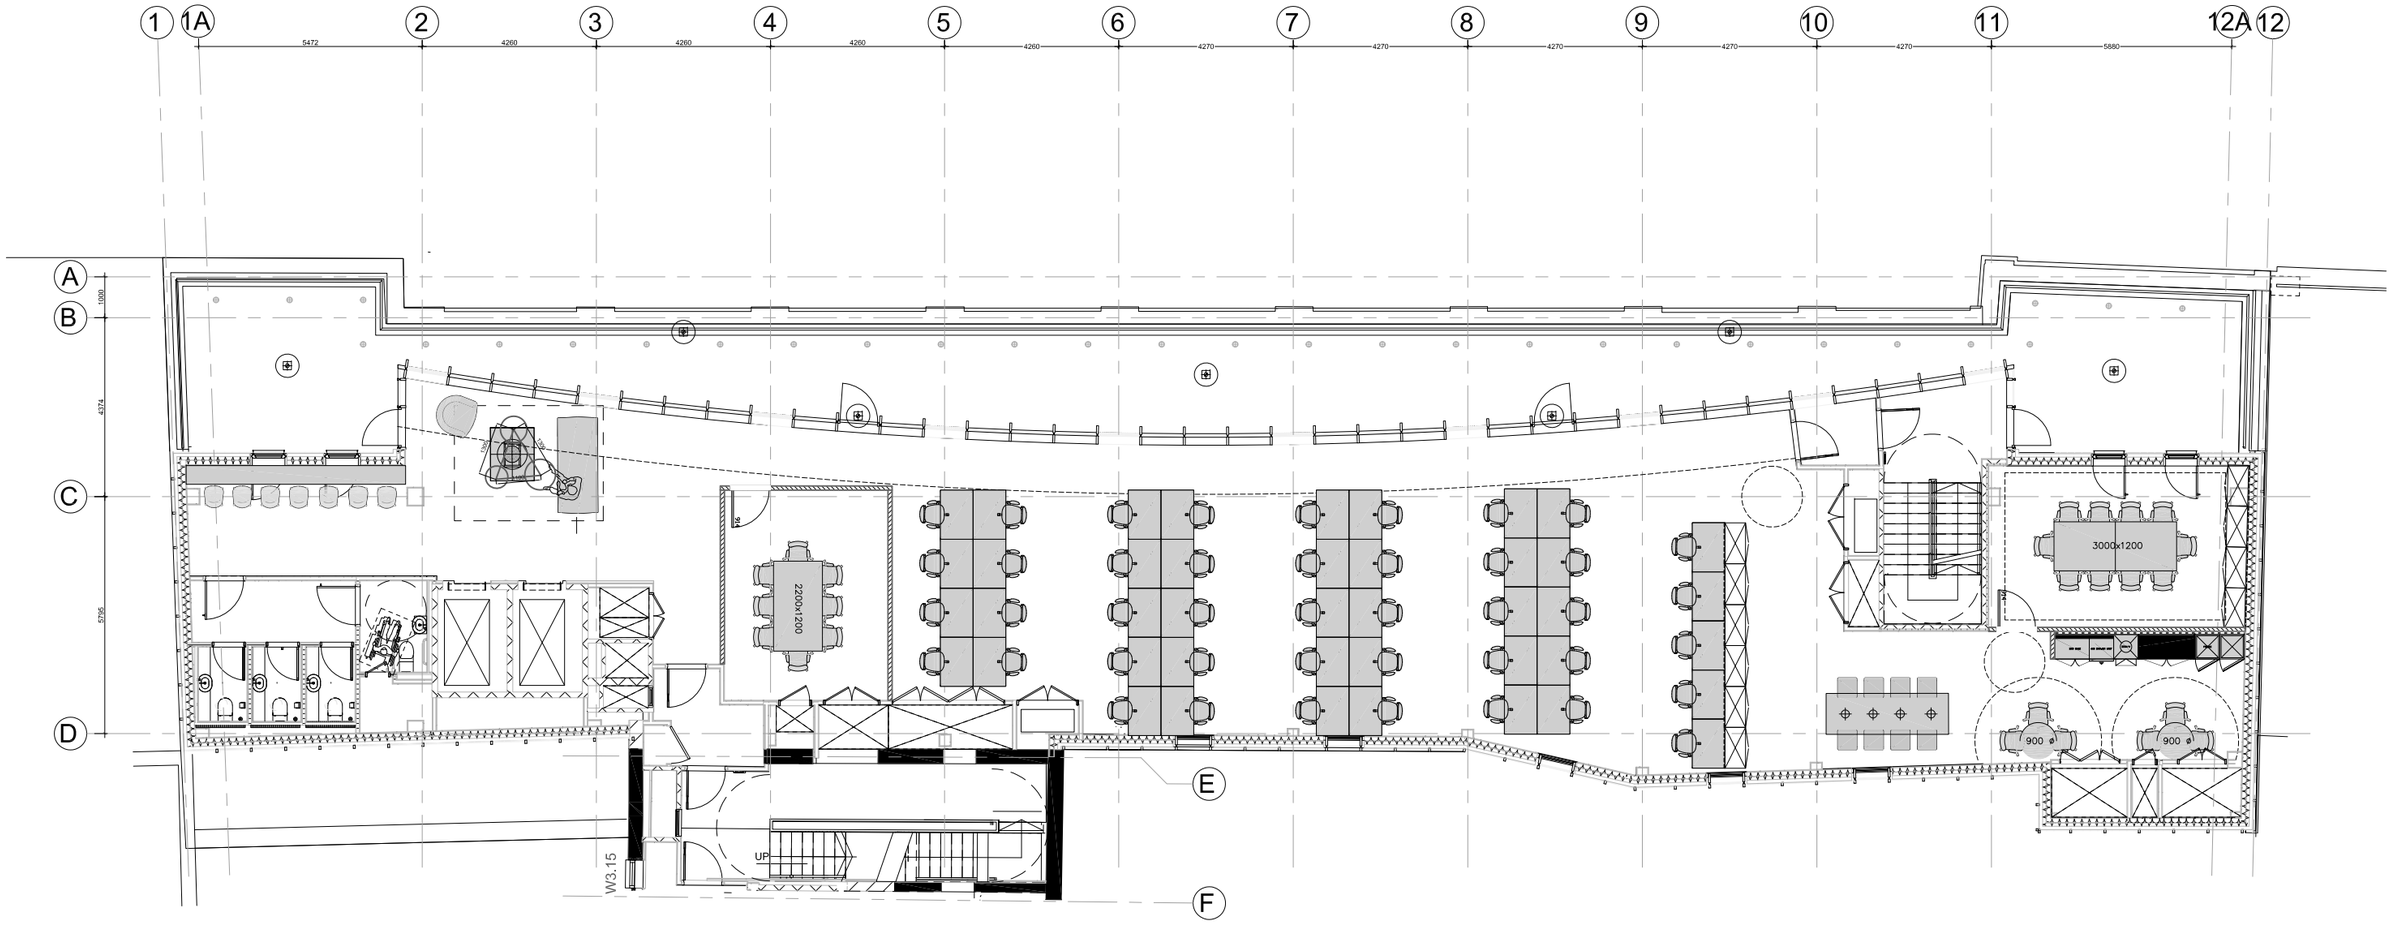

DATE	REVISIONS
21.01.2026	P01 FOR INFORMATION

- Do not scale from this drawing
- All dimensions to be confirmed on site
- Information contained within this drawing is the sole copyright of SPAN GROUP Ltd and is not to be reproduced without permission
- SPAN GROUP are to be notified immediately of any discrepancies

Span Group
7 Heathgate Place
75-83 Agincourt Road
London | NW3 2NT

info@spangroup.com
www.spangroup.com

T : 020 7428 5822

JOB NO.	0016	CLIENT	R01
TITLE	Arclight 60 Shorts Gardens WC2H 9AH		
DWG	Third Floor General Arrangment Plan Tenant fit out sketch Option 05		
DRAWN	NE	DATE 26.01.2026	SCALE @ A0 1/150
CHECKED	NE	STATUS Sketch	REV R01
DWG NO.	0016-SK-018 e		