


KEY - BUILDING CONTROL

Fire Safety

-  Ceiling Hung Fire Exit Sign
-  Fire Exit Route
- Fire Equipment Codes**
-  W Water Extinguisher
-  F Foam Extinguisher
-  CO2 CO2 Extinguisher
-  FB Fire Blanket

Security

-  Break Glass
-  Access Control
-  CCTV Camera
-  CCTV Monitor

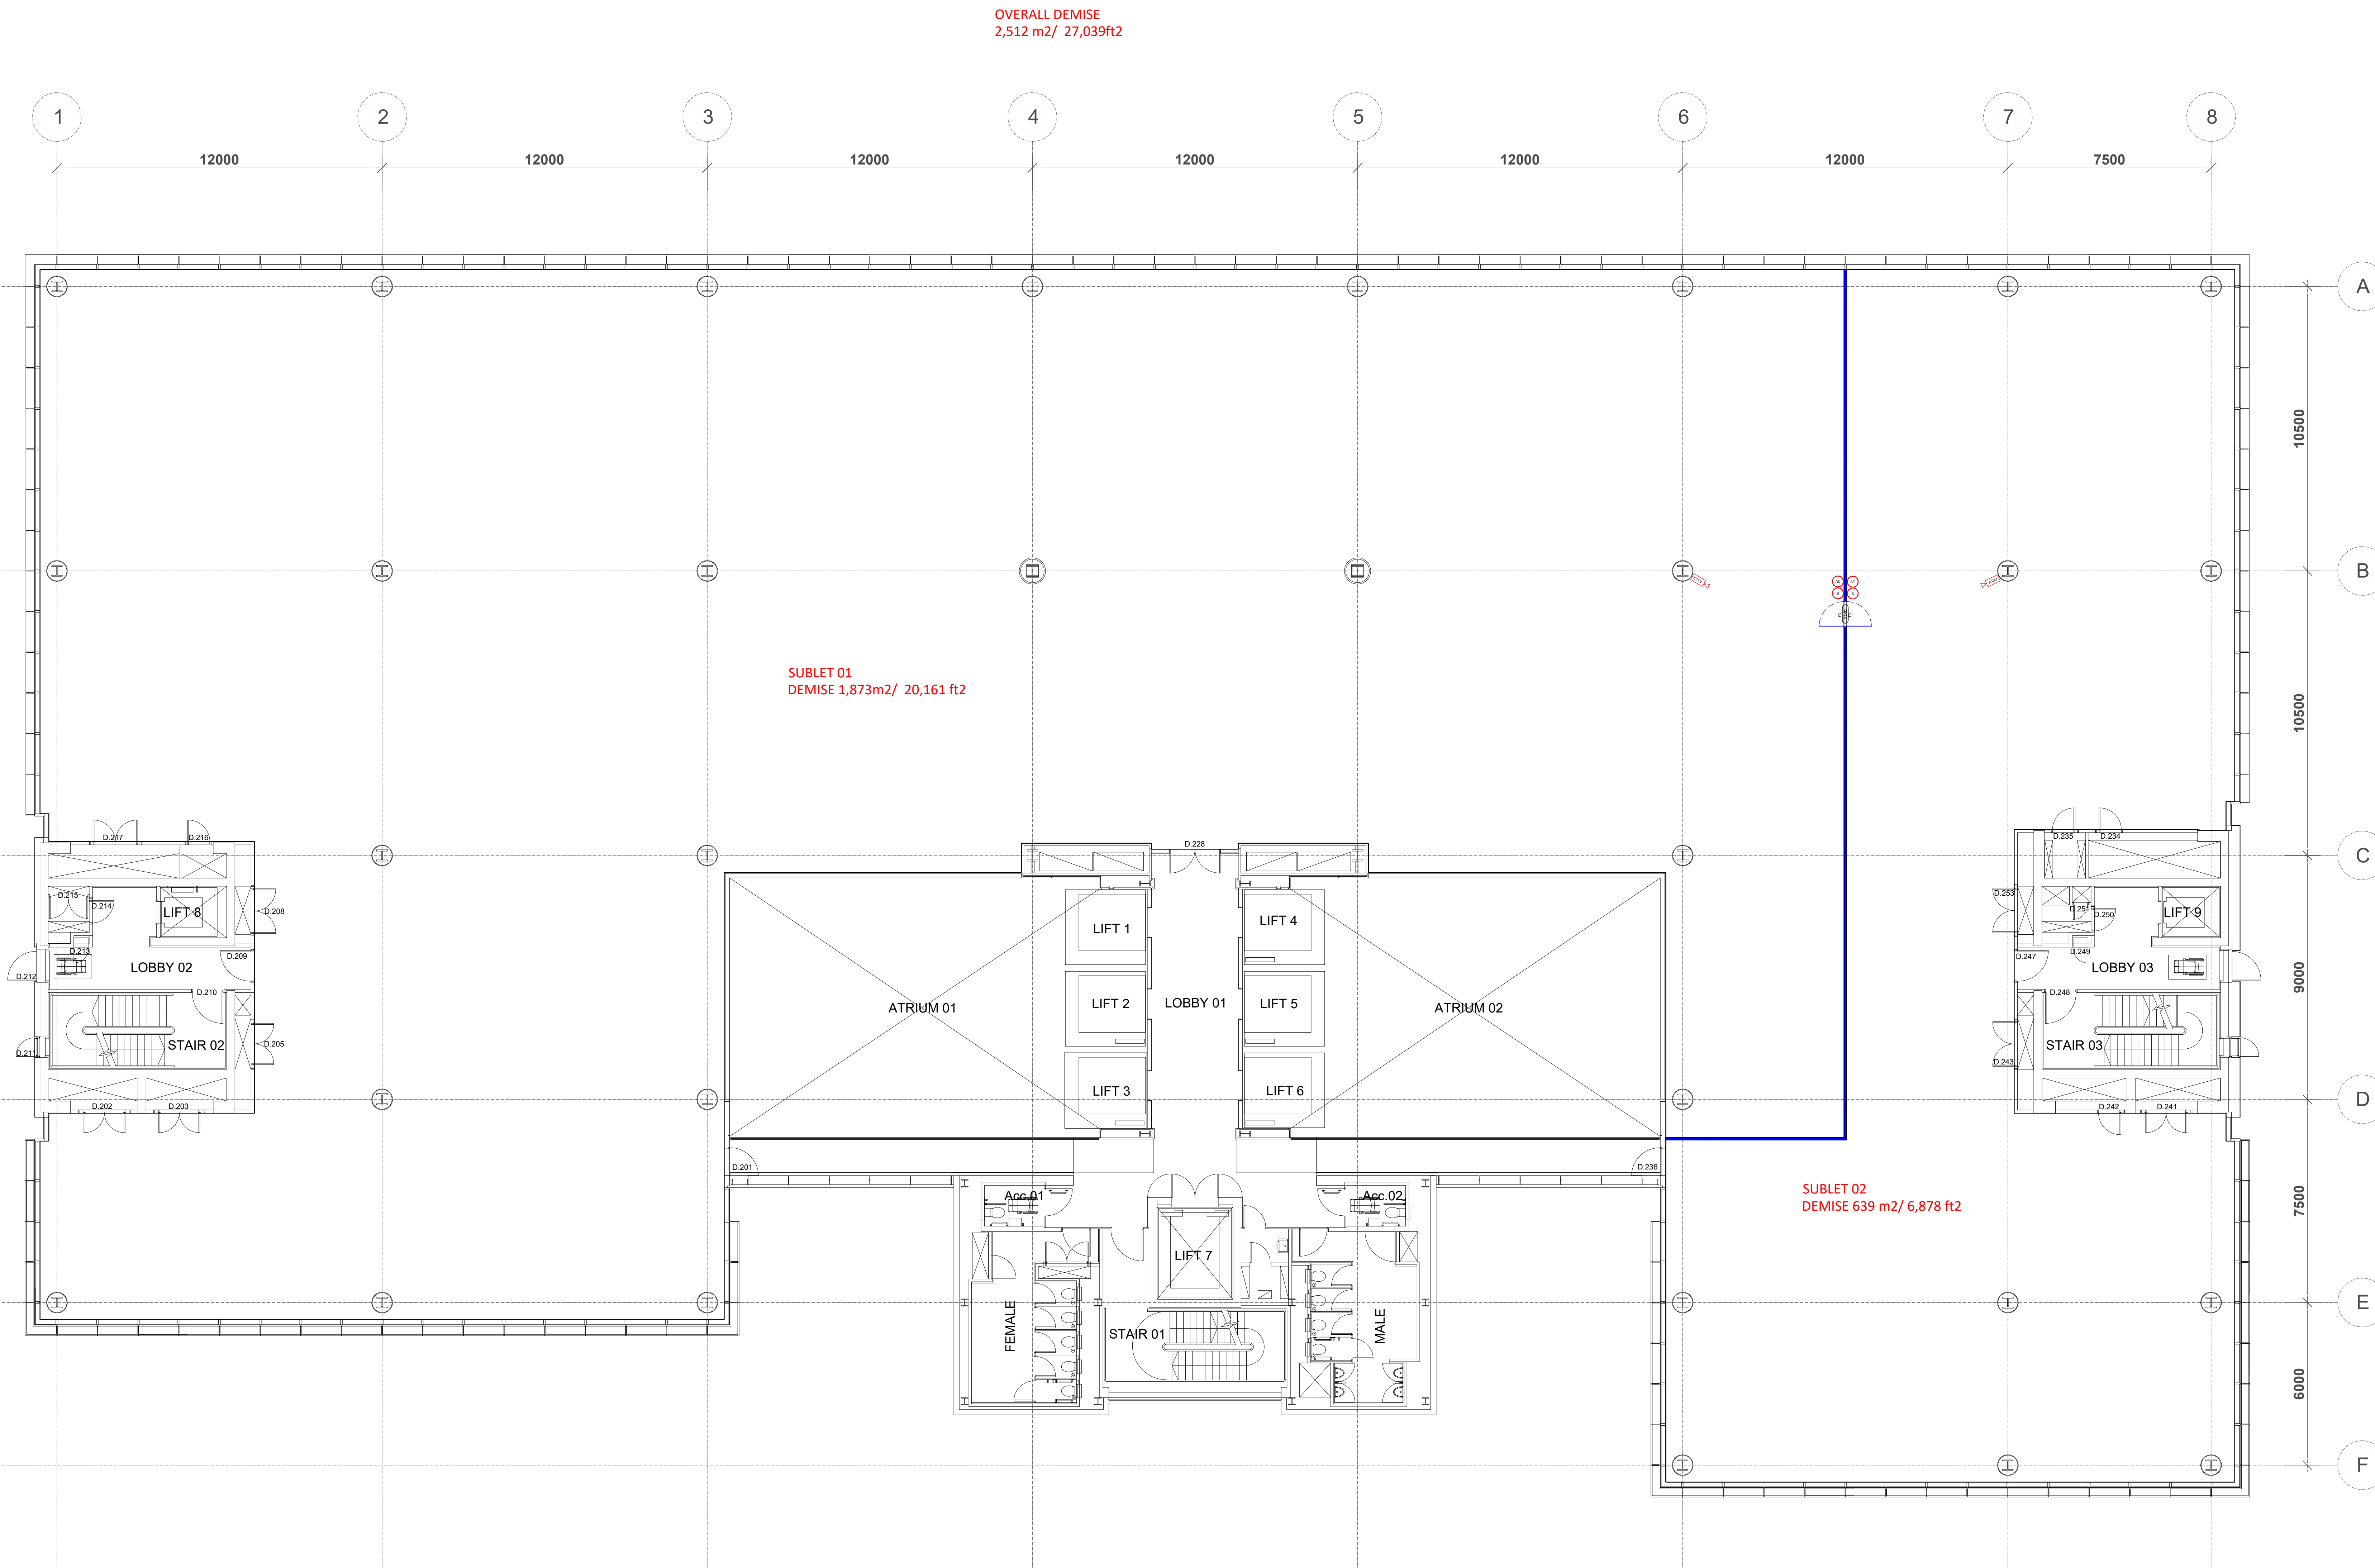

01

Area Allocation Layout Op6 - LEVEL 2

Scale 1:100

REVISION	DETAILS	DATE	INITIALS
CLIENT:			
LOCATION: ONE KINGDOM STREET			
PROJECT: LEVEL 2			
TITLE: AREA ALLOCATION LAYOUT			
DATE: 17.06.24			
DRAWN BY: MM			
SCALE: 1:100 @A0			
REVISION:			
DRAWING No.: TBC-AA-Lv2-06			



London Fit out Ltd
5 St john's Lane
London
EC1M 4BH

Tel: 020 7549 1624
Fax: 020 7183 2450

Email: info@londonfitout.com
Website: www.londonfitout.com

