




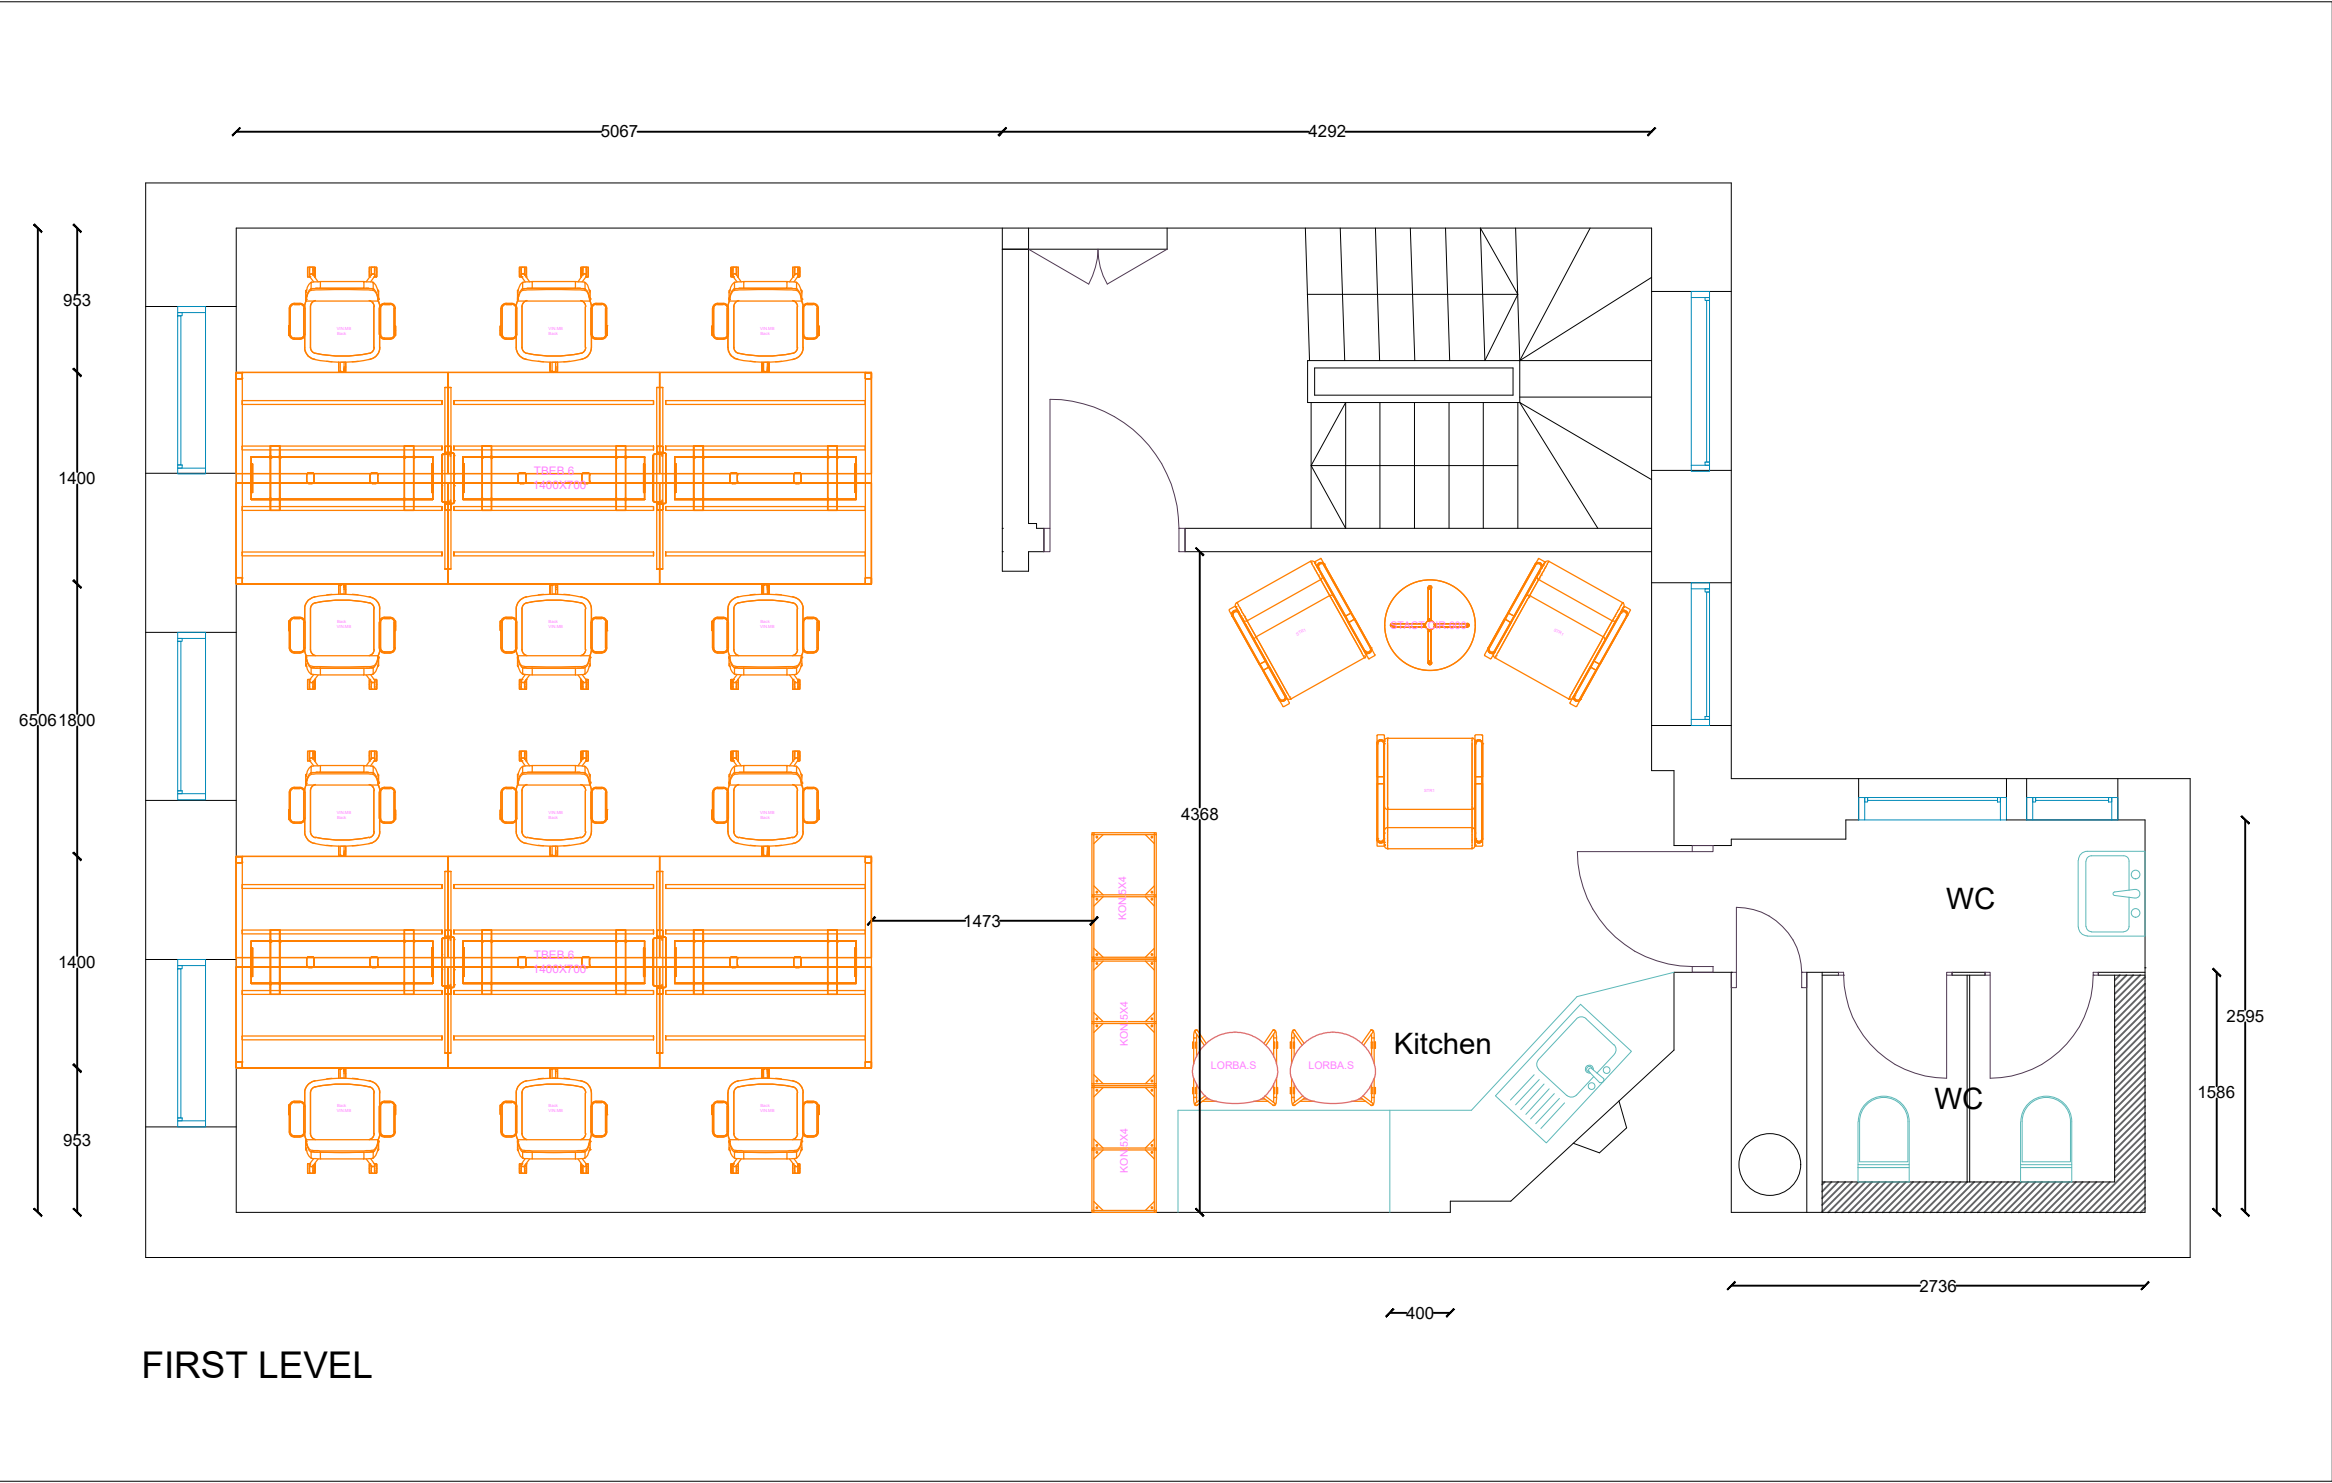

1. ALL DIMENSIONS ARE IN MM			
S.No.	Product	Qty	
1	STRUT ARMCHAIR STR1	3	
2	STAR COFFEE TABLE STACT.CIR.600	1	
3	TORVA TIMBER FRAME TBEB6 1400X 700	2	
4	VINNA CHAIR MESH BACK VIN.MB	12	
5	LORIA BARSTOOL LORBA.S	2	
6	KONNECT KON5X4	3	
TOTAL SEATING=		17	

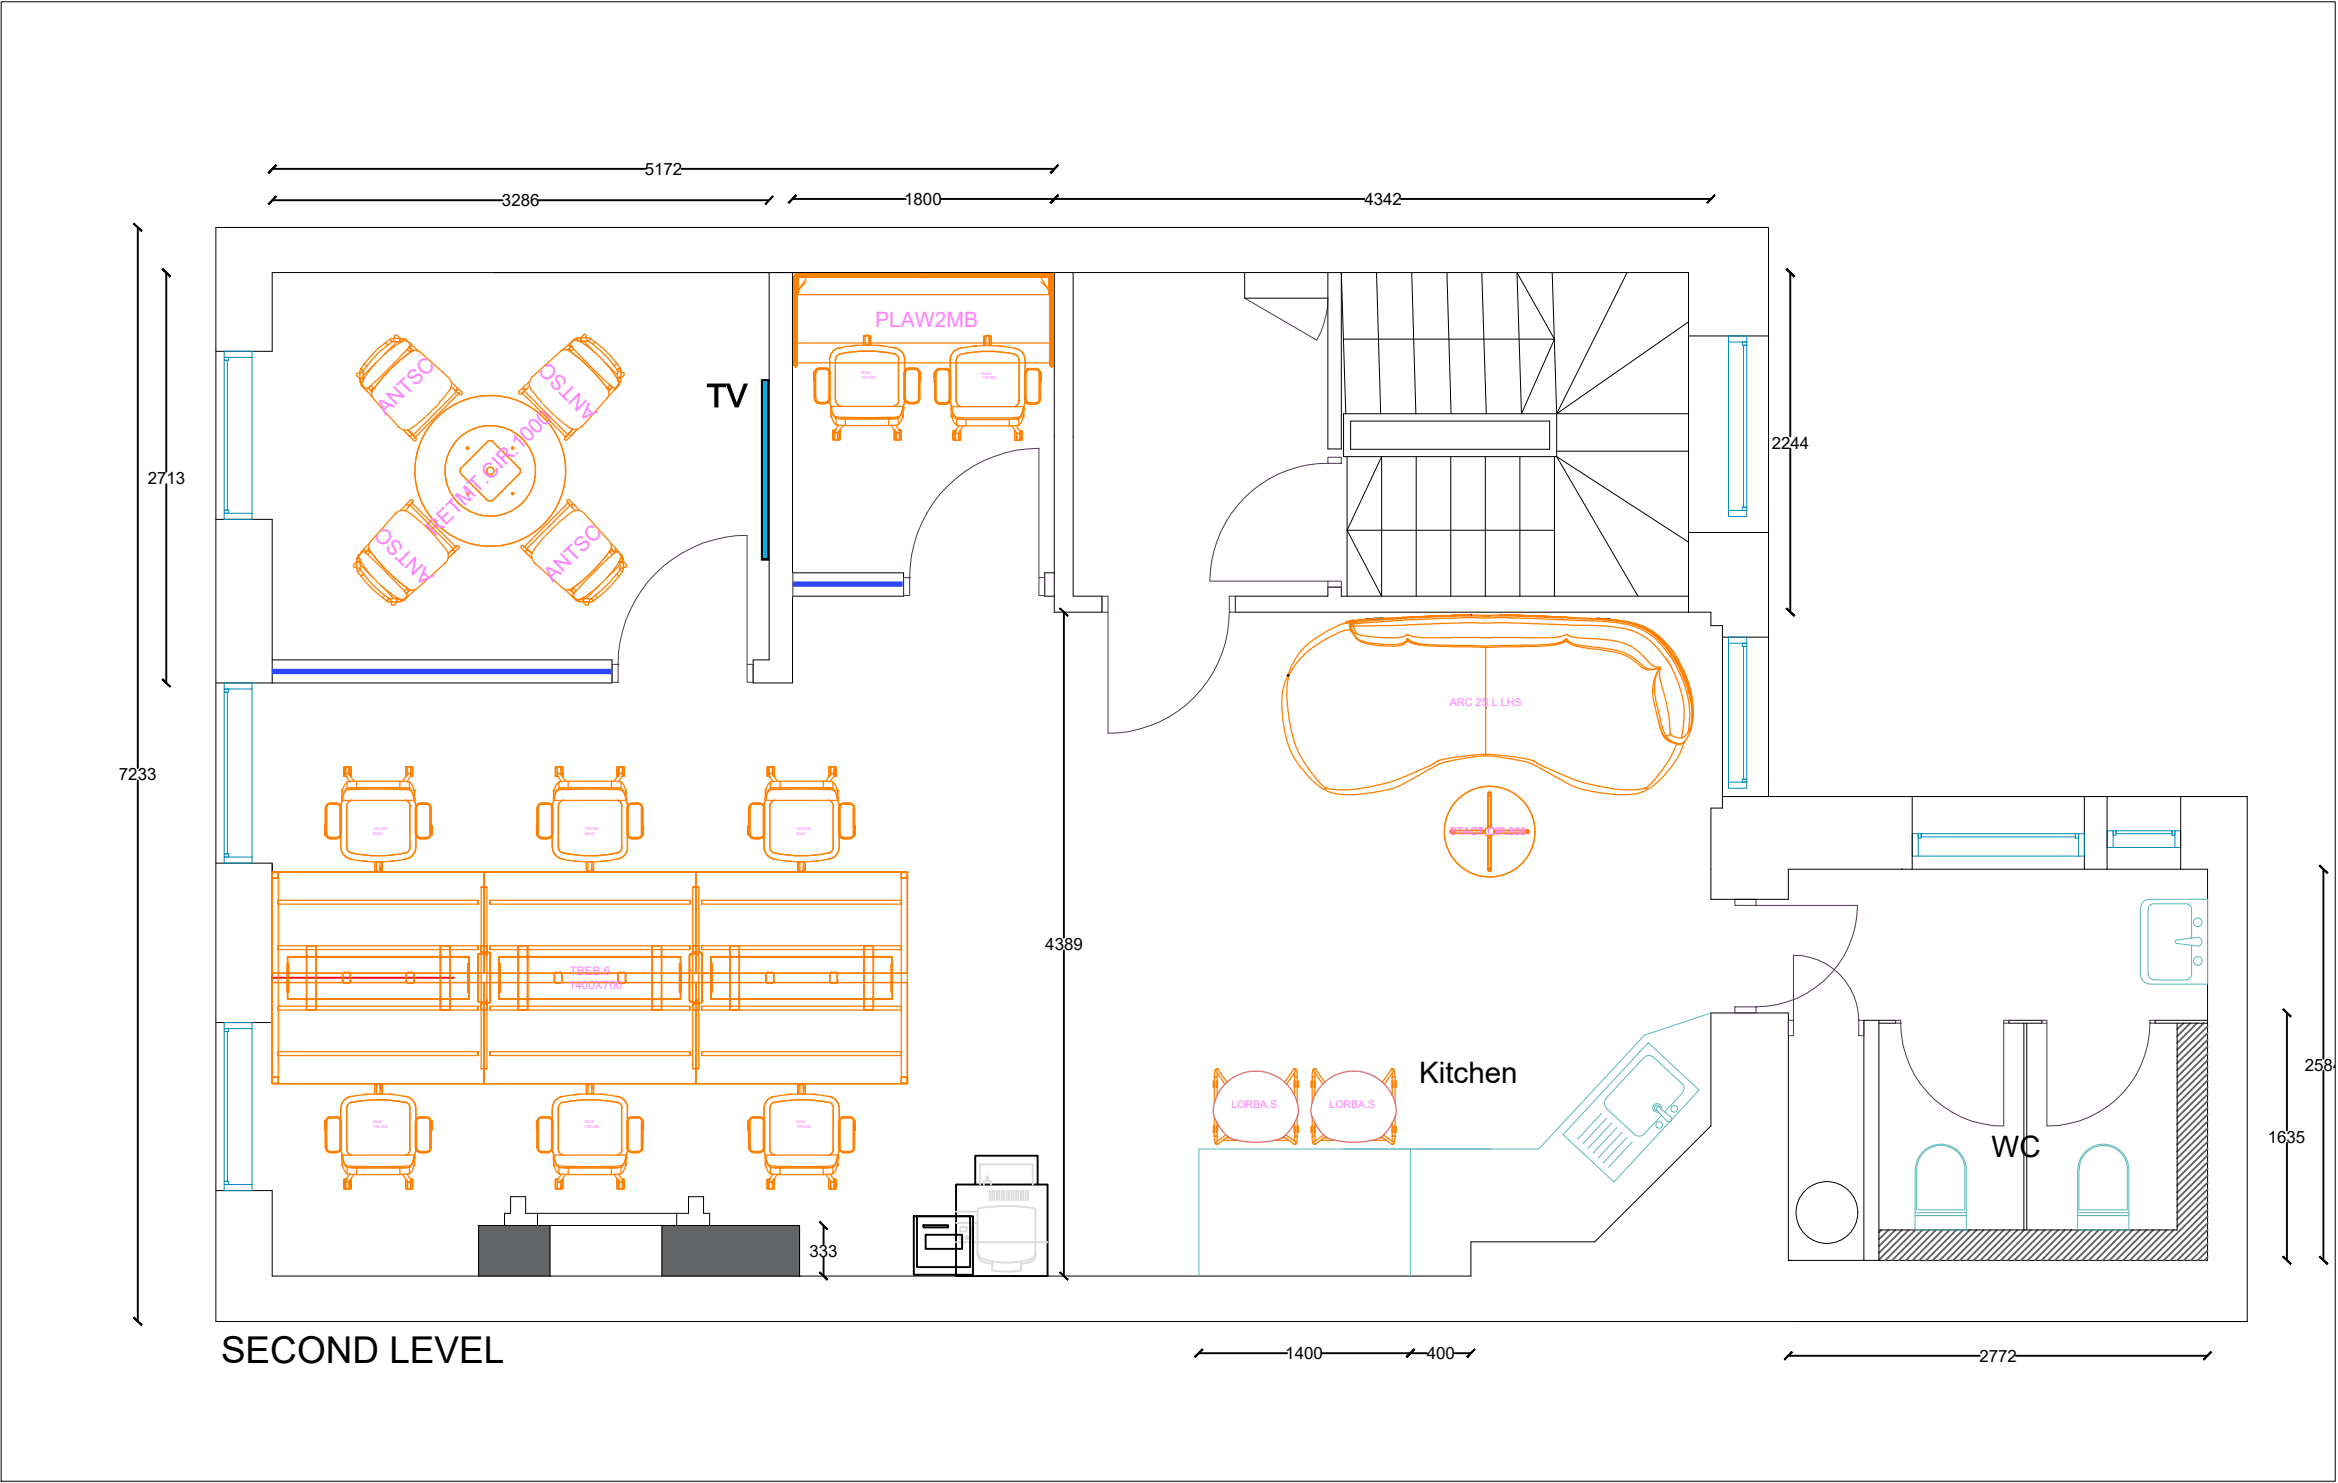

1. ALL DIMENSIONS ARE IN MM			
S.No.	Product	Qty	
1	ANTALYA SIDE CHAIR ANTSC	4	
2	RETRO MEETING TABLE RETMT/DIA 1000	1	
3	PLATS WORKSTATION PLAW2MB	1	
4	VINNA CHAIR MESH BACK VIN.MB	8	
5	TORVA BEAM FRAME TBEB6 1400X700	1	
6	LORIA BARSTOOL LORBA.S	2	
7	MELLOW ARC 2 SEATER LHS ARC 2S.L LHS	1	
8	STAR COFFEE TABLE STACT.CIR.600	1	
	TOTAL SEATING=	16	
CLIENT/JOB			
15 POLAND STREET			
PROJECT			
TG INT-1030			
TITLE			
2D SPACE PLANNING_LEVEL 02			
SCALE	DATE	DRAWN	CHECKED
1:50 @A3	29/05/2026	ZYM	UM
PROJECT NO. TG-INT-1030		DRAWING NO. 1030	REV. R2

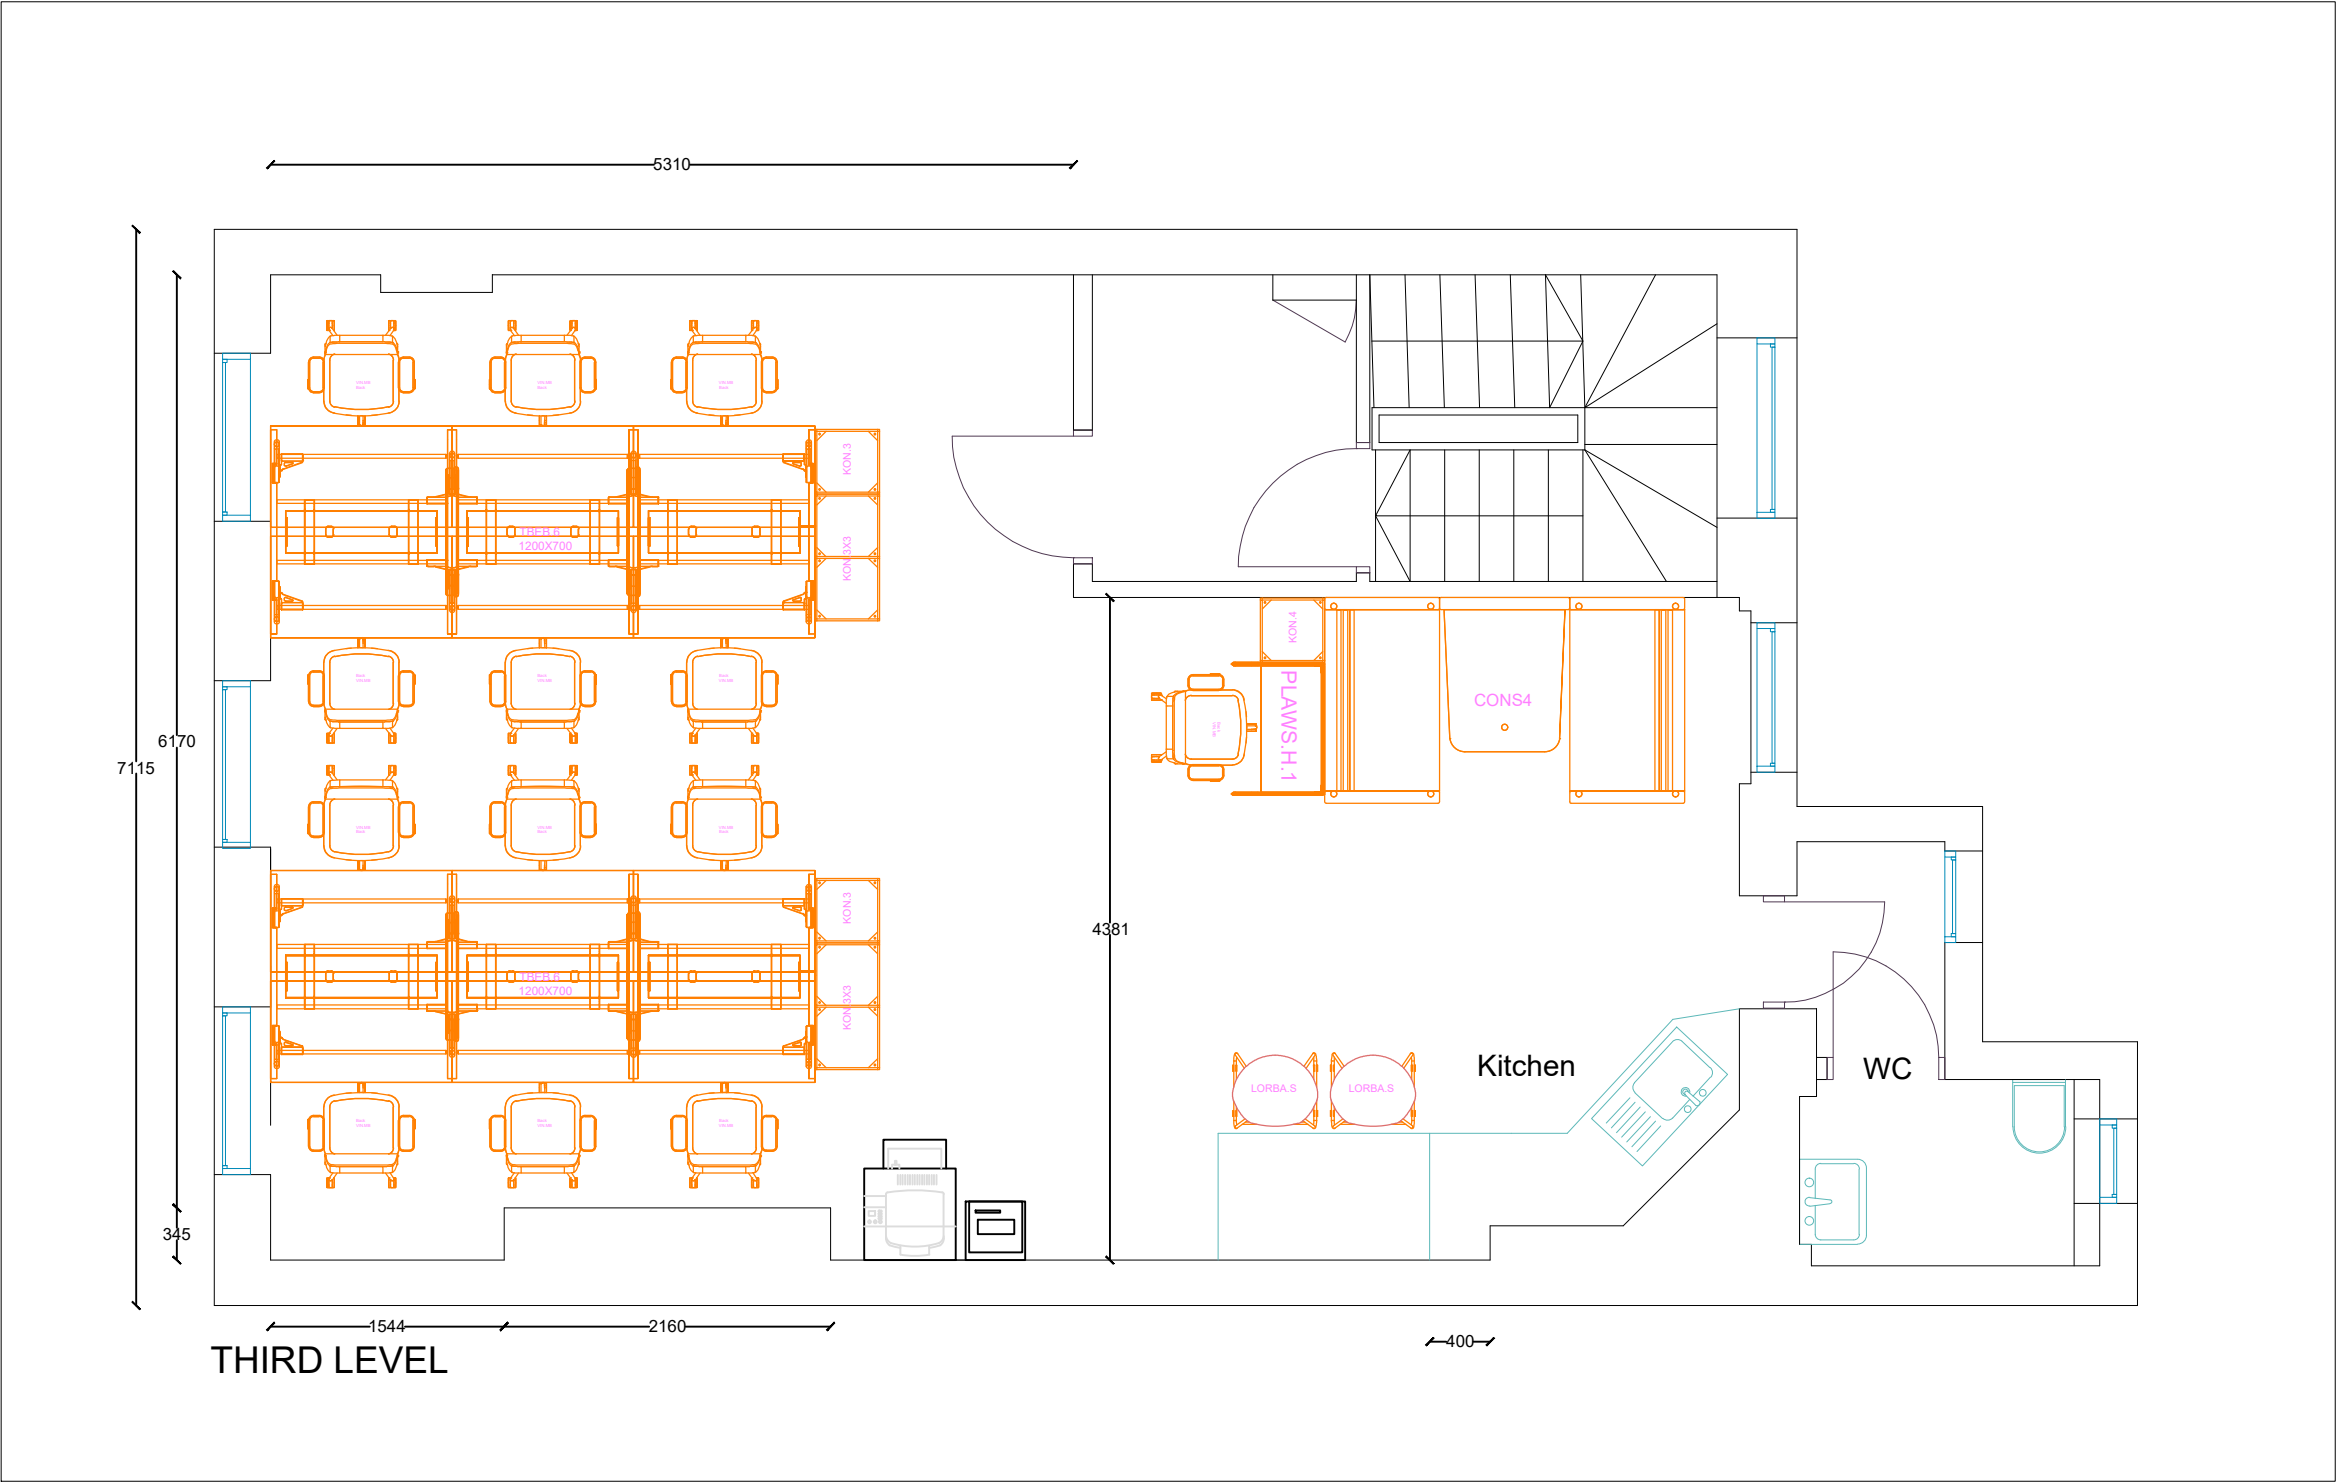

1. ALL DIMENSIONS ARE IN MM			
S.No.	Product	Qty	
1	LORIA BARSTOOL LORBA.S	2	
2	PLATS WORKSTATION PLAWS.H.1	1	
3	CONVERSE STATION 4 SEATER CONS4	1	
4	VINNA CHAIR MESH BACK VIN.MB	13	
5	TORVA BEAM FRAME TBEB6 1200X700	2	
6	KONNECT KON3X3	1	
7	KONNECT KON3	1	
8	KONNECT KON.4	1	
	TOTAL SEATING=	19	