



KEY TO GENERAL ARRANGEMENT
Some symbols shown may not appear in drawing, and may not be to scale. Drawing must be printed in colour.



Existing fit-out & basebuild

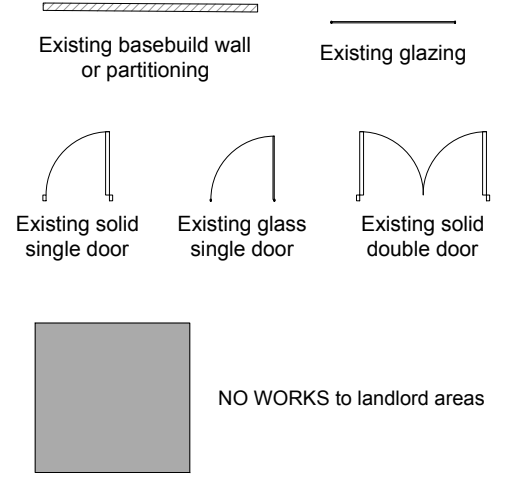

New partitioning, glazing and doors

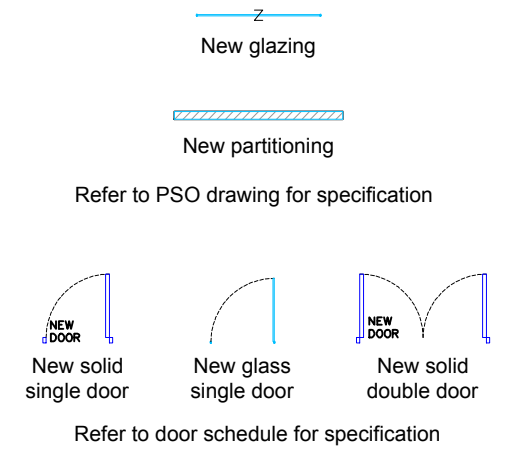

Furniture

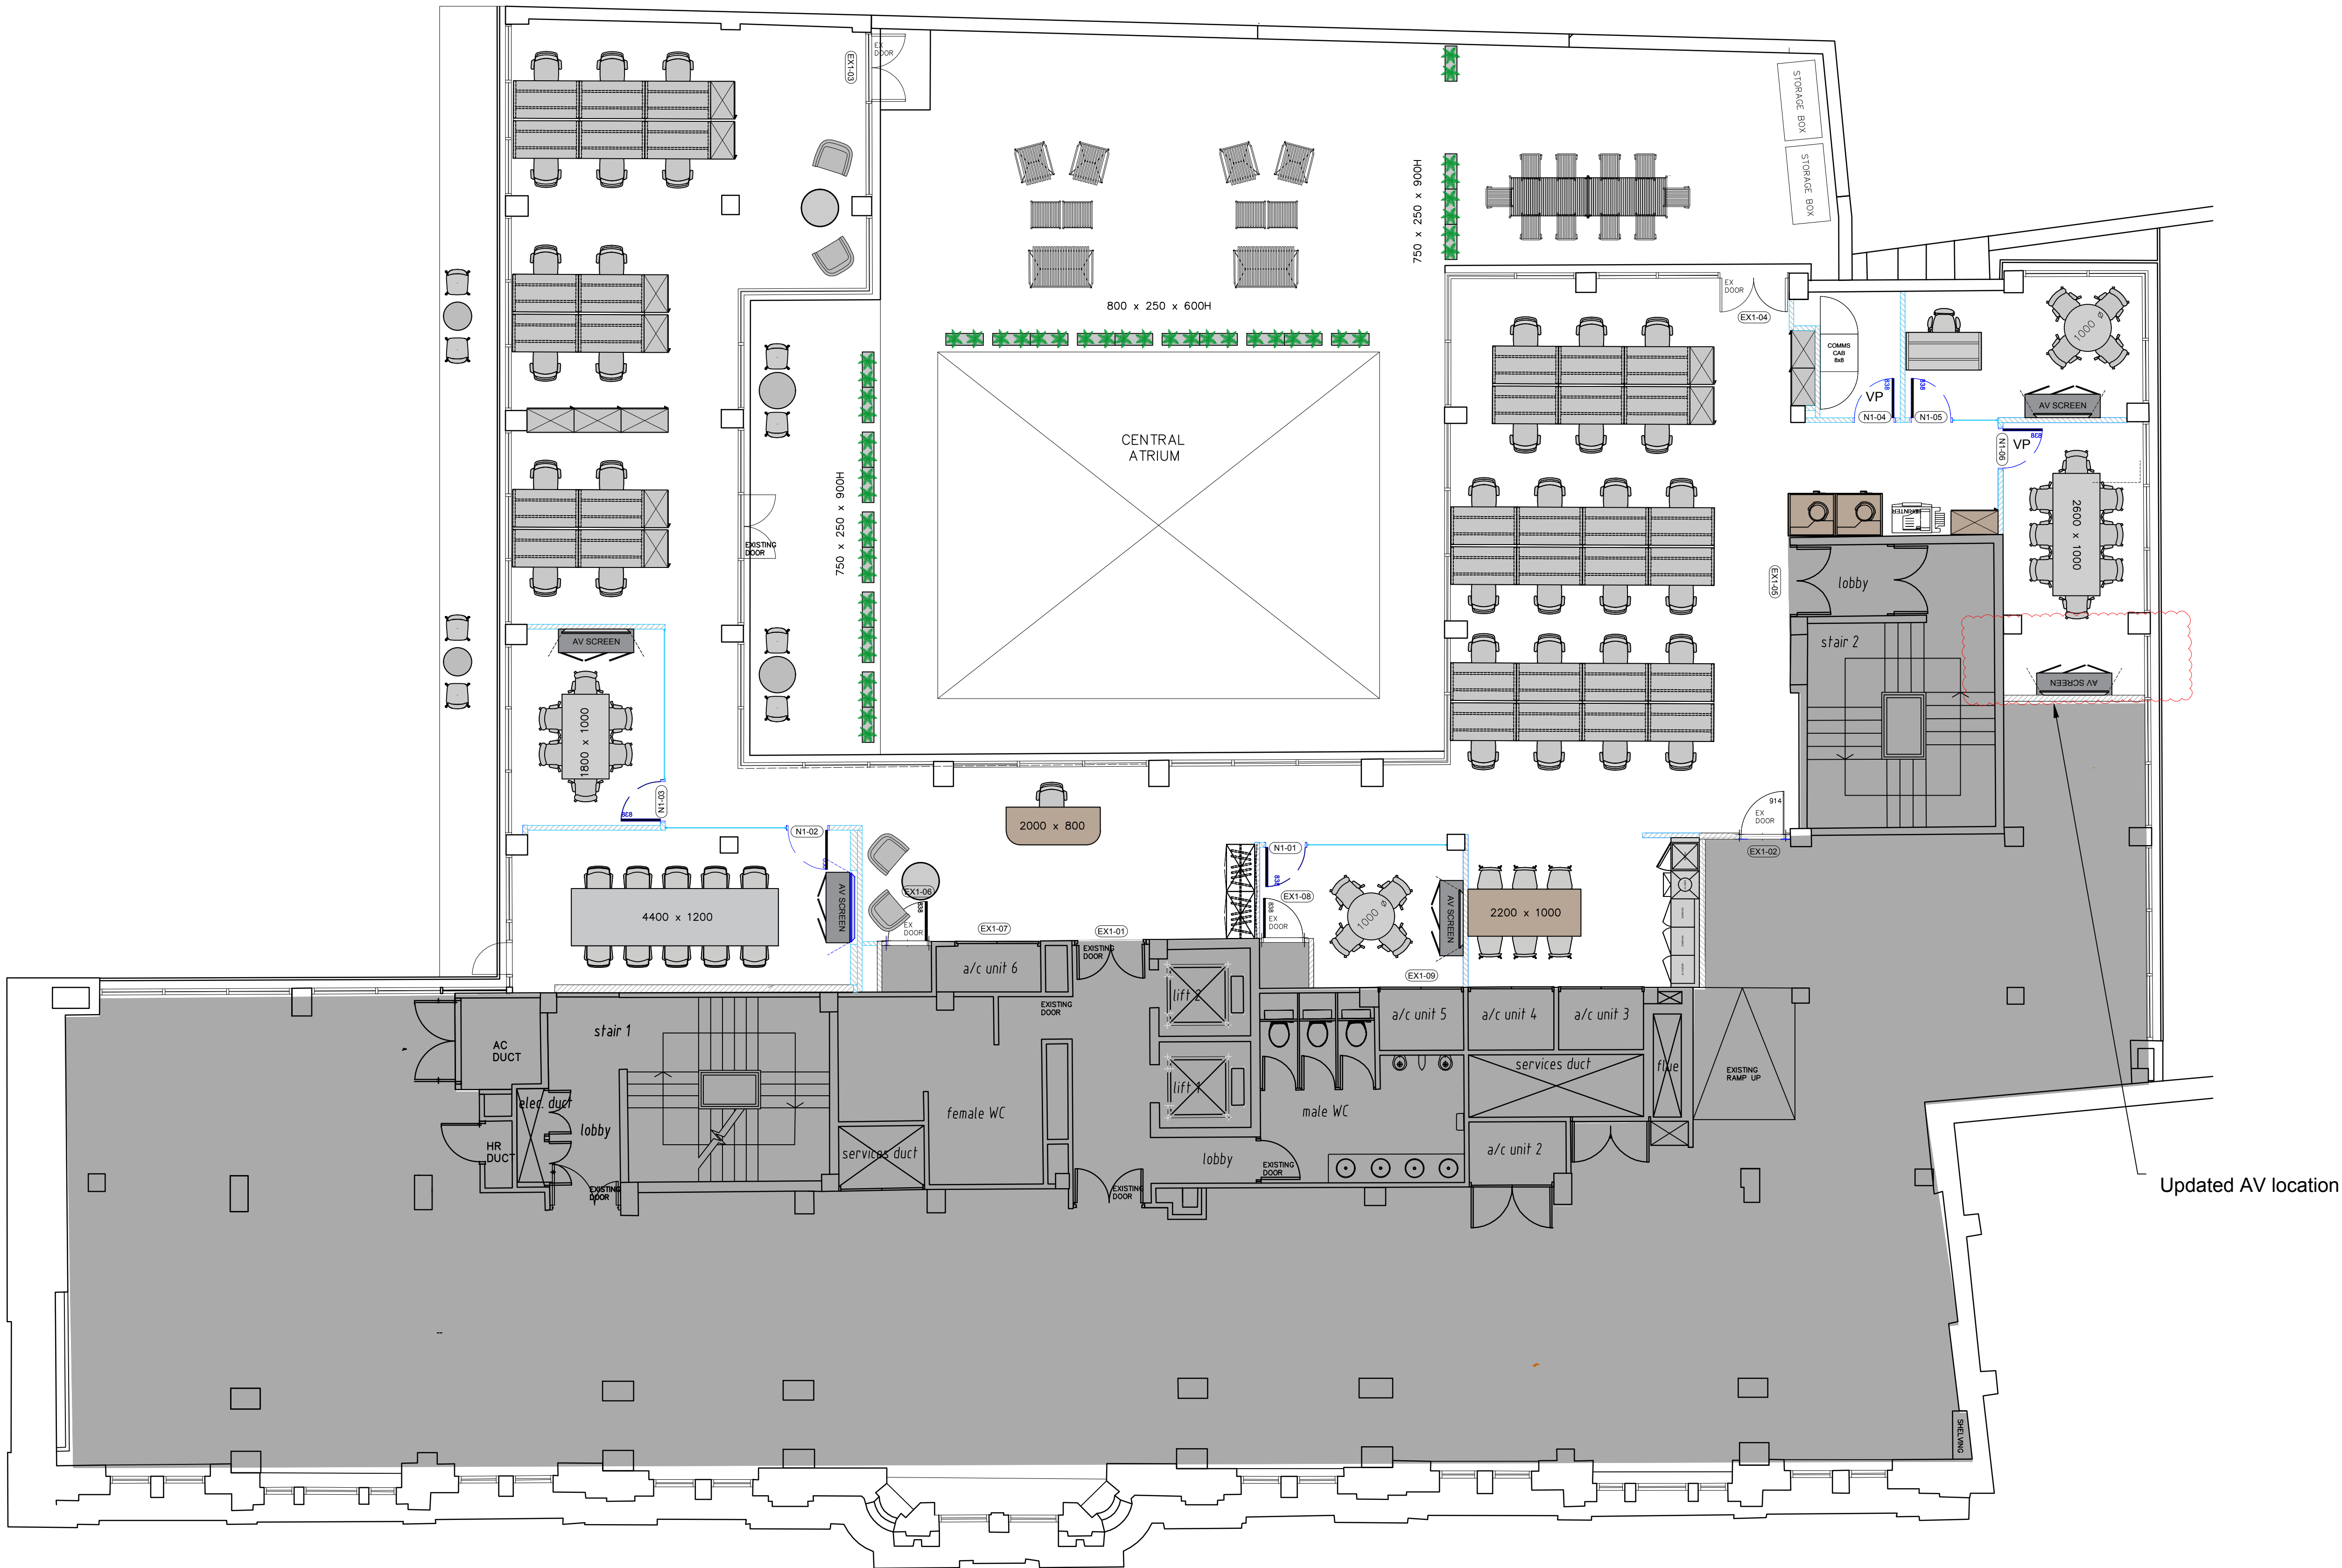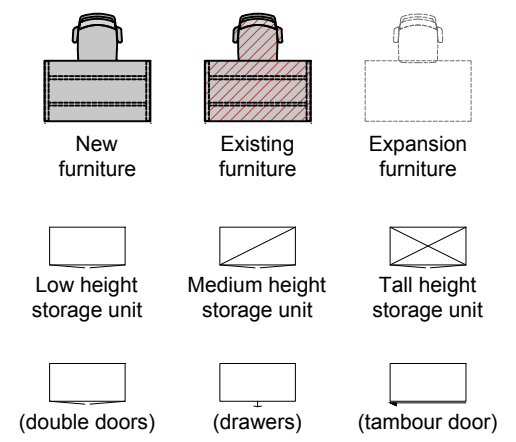

ELY PLACE

C	Updated furniture and 1p AV relocation	MT/LF	08/07/2028
B	Updated outdoorfurniture	MT/LF	02/07/2028
A	Updated furniture	MT/LF	18/06/2028
-	Drawing first produced	MT/LF	27/04/2028
REV	DESCRIPTION	BY	DATE

DRAWING STATUS
CONSTRUCTION

Silver Reef Properties

Address
16-20 Ely Place
London
EC1N 6SN

Project Number
F1639

Floor
01

Detail
GA

Drawing Title
**First Floor
General Arrangement - CAT A+**

Produced by MT/LF	Scale 1:75@A1	Date Created 23/01/26	Rev C
----------------------	------------------	--------------------------	----------

FUTURE OFFICE INTERIORS LTD
Treasure House
19-21 Hatton Garden
London, EC1N 8NR

info@future-interiors.co.uk
+44 (0)20 3949 8300

Future.